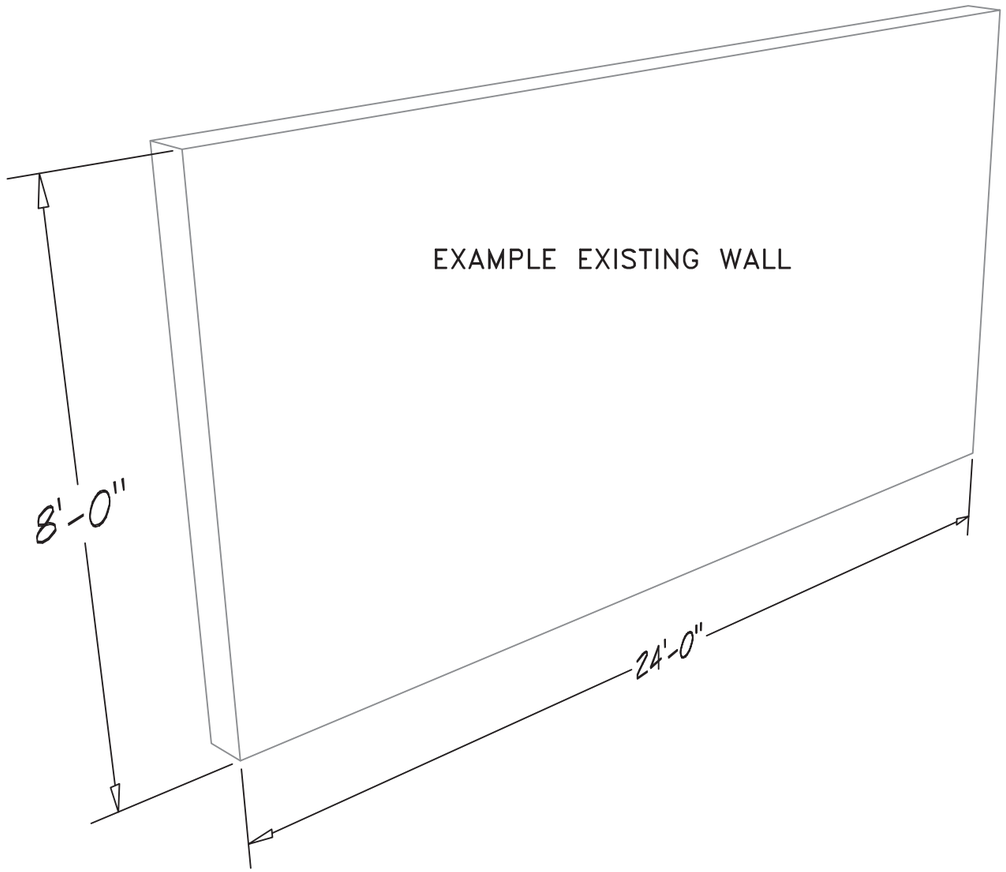

SoftWall FINISHING SYSTEMS
BY GREAT DAY IMPROVEMENTS, LLC

SCALE
1/4"=1'-0"

THIS DRAWING IS THE PROPERTY OF GREAT DAY IMPROVEMENTS, LLC ALL RIGHTS RESERVED. DUPLICATION OF THIS DRAWING IN ANY FORM IS NOT PERMITTED WITHOUT THE EXPRESSED WRITTEN CONSENT OF GREAT DAY IMPROVEMENTS, LLC.

SOFTWALL FINISHING SYSTEM DIMENSIONS GUIDE

DATE 11/7/12

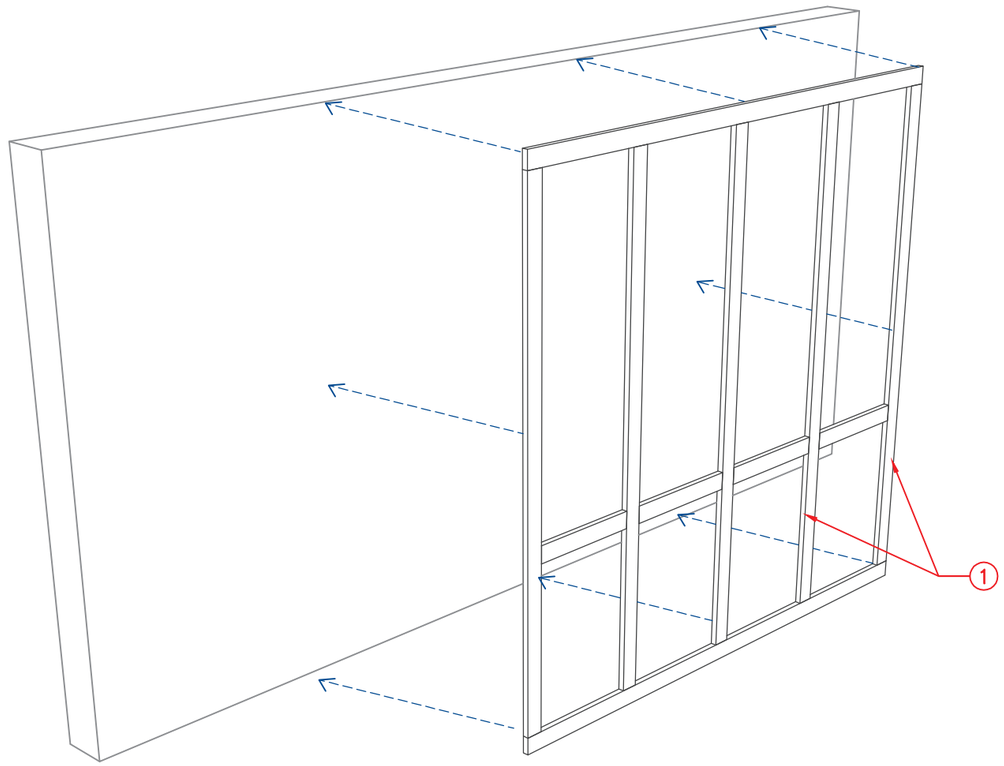

QTY	ITEM #	SHAPE	DESCRIPTION
8	1	▮	EPS FOAM 1"D X 3"W X 96" L

SoftWall FINISHING SYSTEMS™
BY GREAT DAY IMPROVEMENTS, LLC

SCALE 1/4"=1'-0"

THIS DRAWING IS THE PROPERTY OF GREAT DAY IMPROVEMENTS, LLC ALL RIGHTS RESERVED. DUPLICATION OF THIS DRAWING IN ANY FORM IS NOT PERMITTED WITHOUT THE EXPRESSED WRITTEN CONSENT OF GREAT DAY IMPROVEMENTS, LLC.

SOFTWALL FINISHING SYSTEM
EPS FOAM
DIMENSIONS GUIDE

DATE 11/7/12

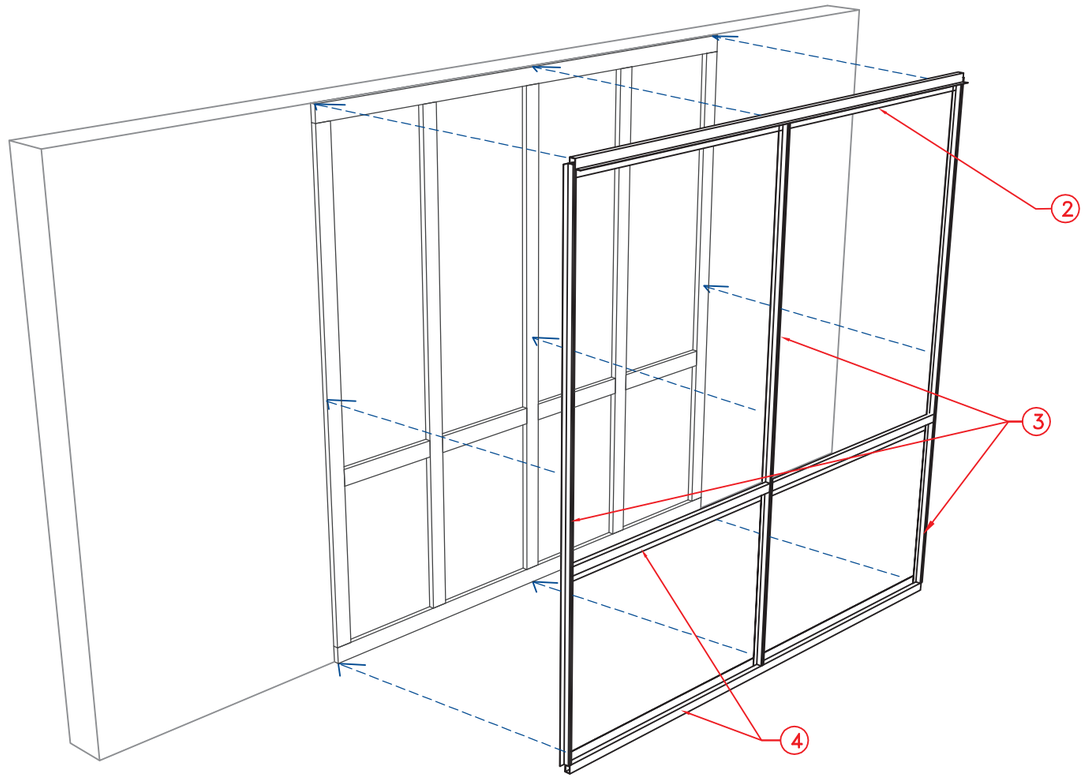

QTY	ITEM #	SHAPE	DESCRIPTION
1	2		TOP RAIL – 96" L
3	3		VERTICAL RAIL – 96" L
2	4		BOTTOM / CHAIR RAIL – 96" L

SoftWall FINISHING SYSTEMS

SCALE 1/4"=1'–0"

THIS DRAWING IS THE PROPERTY OF GREAT DAY IMPROVEMENTS, LLC ALL RIGHTS RESERVED. DUPLICATION OF THIS DRAWING IN ANY FORM IS NOT PERMITTED WITHOUT THE EXPRESSED WRITTEN CONSENT OF GREAT DAY IMPROVEMENTS, LLC.

SOFTWALL FINISHING SYSTEM VINYL COMPONENTS DIMENSIONS GUIDE

DATE 11/7/12

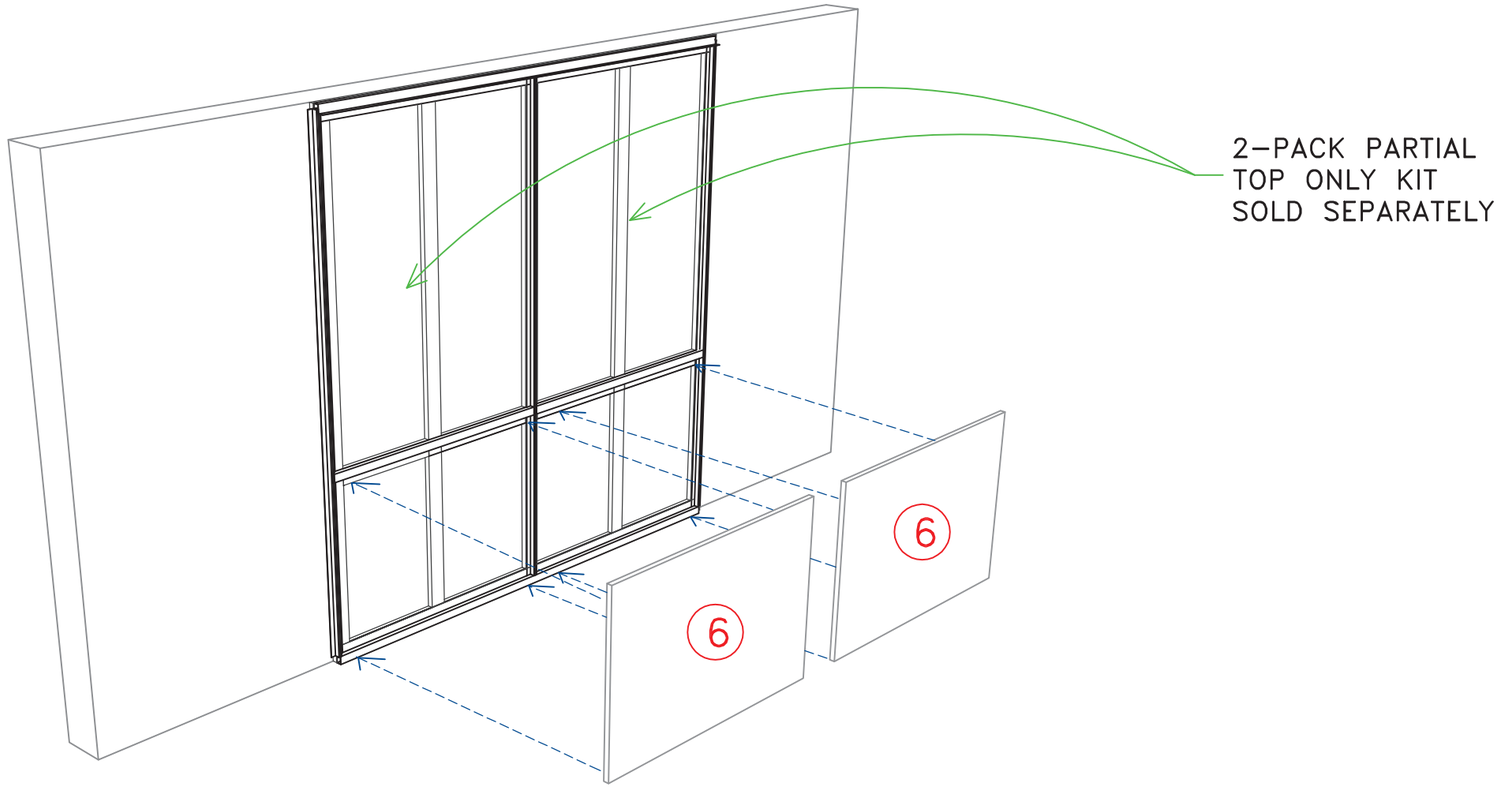

QTY	ITEM #	SHAPE	DESCRIPTION
2	⑥		BOTTOM ONLY PANEL 49"W X 32"H WITH FABRIC

SoftWall FINISHING SYSTEMS™
BY GREAT DAY IMPROVEMENTS, LLC

SCALE 1/4"=1'–0"

THIS DRAWING IS THE PROPERTY OF GREAT DAY IMPROVEMENTS, LLC ALL RIGHTS RESERVED. DUPLICATION OF THIS DRAWING IN ANY FORM IS NOT PERMITTED WITHOUT THE EXPRESSED WRITTEN CONSENT OF GREAT DAY IMPROVEMENTS, LLC.

SOFTWALL FINISHING SYSTEM
2–PACK BOTTOM ACOUSTIC WALL PANEL KIT DIMENSIONS GUIDE

DATE 11/7/12